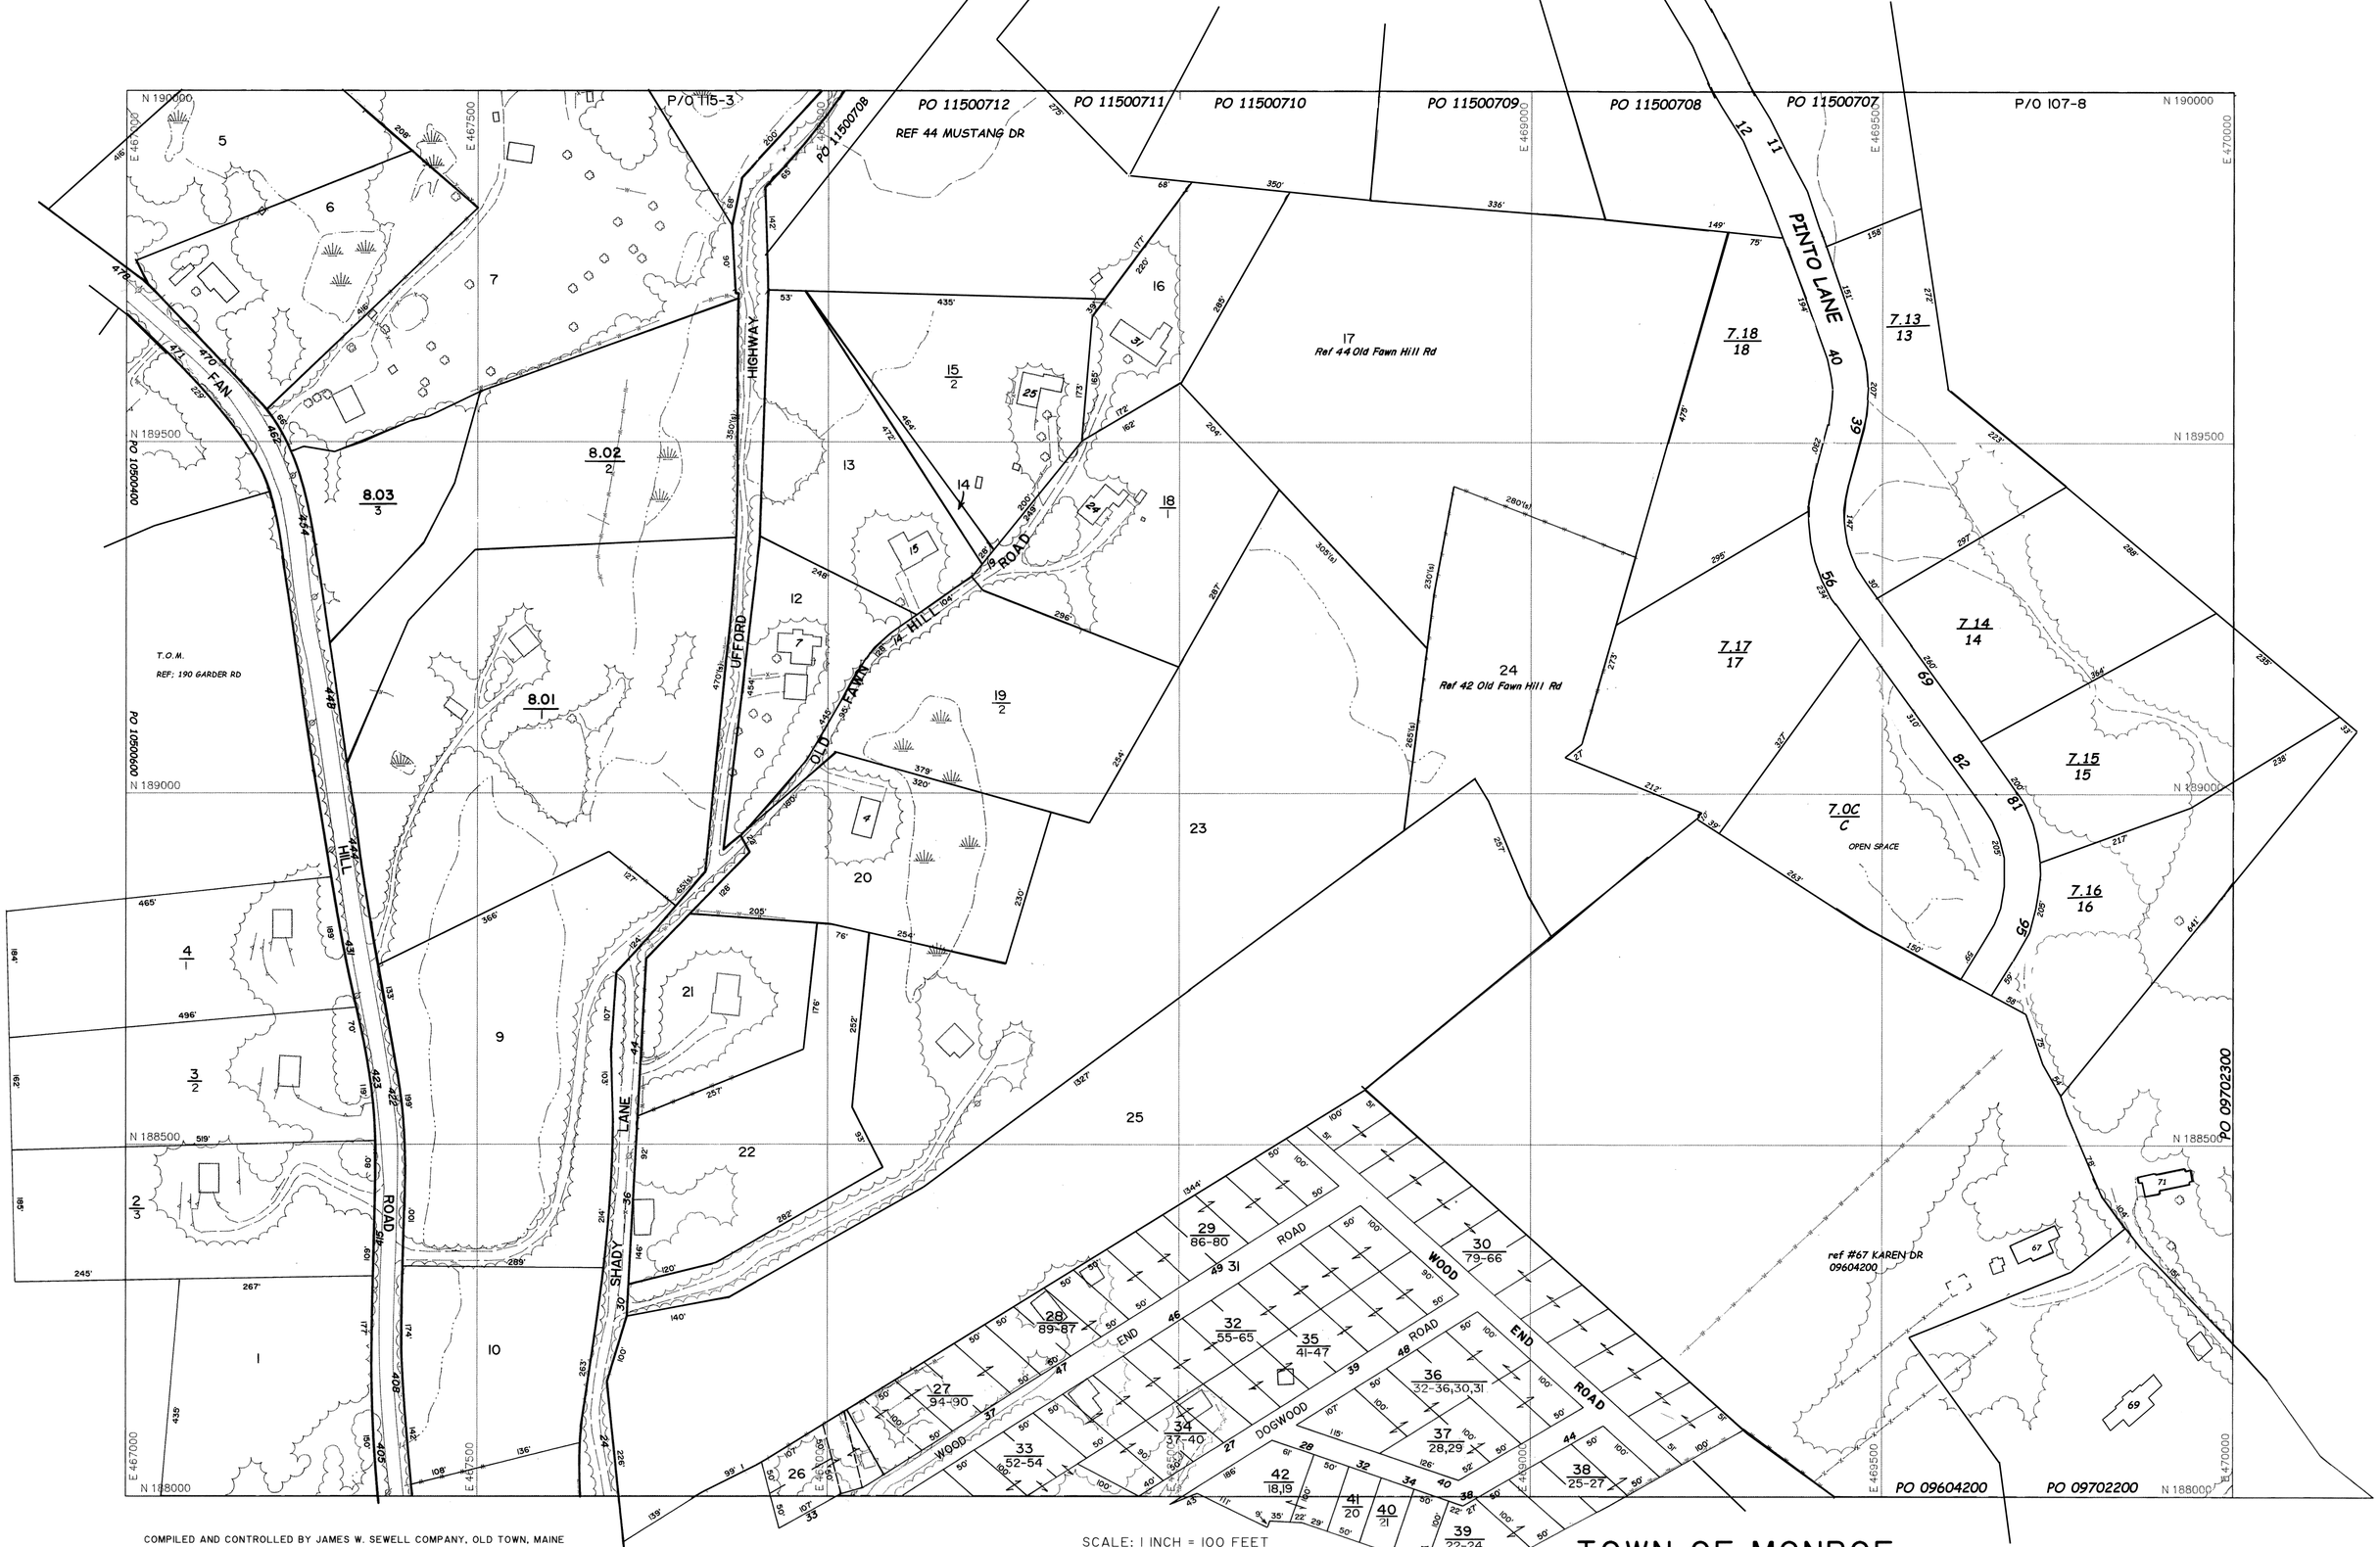

COMPILED AND CONTROLLED BY JAMES W. SEWELL COMPANY, OLD TOWN, MAINE
BY PHOTOGRAMMETRIC METHODS
FROM 1"=750' AERIAL PHOTOGRAPHS DATED 4-22-84
REVISED 3-1-04 BY SPATH-BJORKLUND ASSOCIATES, INC.
REVISED R.LASKY 10/01/08 8/19/10 10/14/10 1/25/11

SCALE: 1 INCH = 100 FEET

50 0 100 200 300 400 500 FEET

CONTOUR INTERVAL IS 2 FEET
DATUM IS MEAN SEA LEVEL
500 - FOOT GRID BASED ON CONNECTICUT COORDINATE SYSTEM

TOWN OF MONROE

MONROE, CONNECTICUT

114	115	116
105	106	107
95	96	97